Apartment 11

Sunlit château elegance



A welcoming attic apartment overlooking the garden. Pastel latte tones, natural oak and sunny yellow brighten an interior with dark timber beams. A straight kitchenette and bathroom with a bath complete this comfortable retreat.

1+kk / 29.73 m² / 2nd floor / Beds + extra beds: 2+1

Dimensioned furnished floor plan

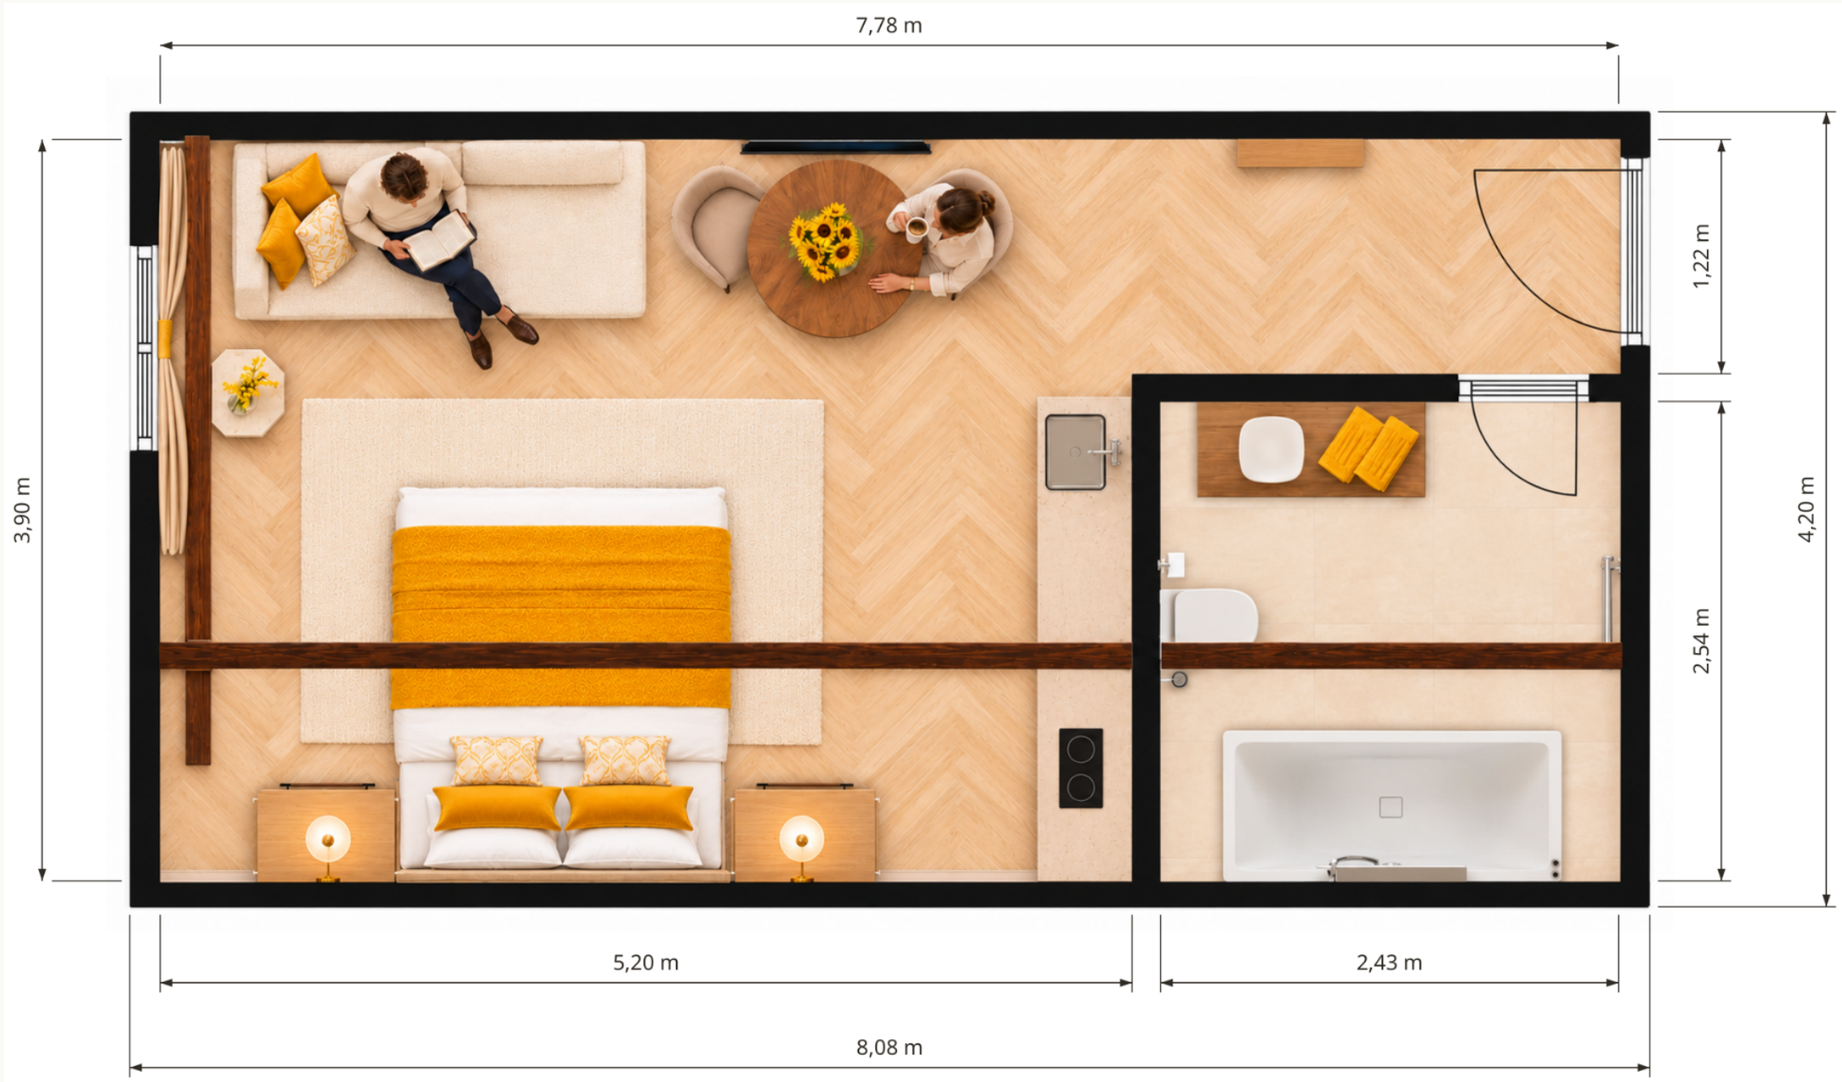

Apartment specifications

Layout
1+kk

Total floor area
29.73 m²

Floor
2nd floor

Beds + extra beds
2+1

The layout designation and total area follow the project price list.

Dimensions in metres from the supplied drawings. Do not scale dimensions from this plan.

Dimensions in metres from the supplied drawings. Do not scale dimensions from this plan.

A light-filled main room



A welcoming attic apartment overlooking the garden. Pastel latte tones, natural oak and sunny yellow brighten an interior with dark timber beams. A straight kitchenette and bathroom with a bath complete this comfortable retreat.

View towards the kitchen and entrance



The images illustrate a proposed interior. The specific furnishings and technical solutions are defined in the contractual documents and the project technical specification.

Straight kitchenette



The images illustrate a proposed interior. The specific furnishings and technical solutions are defined in the contractual documents and the project technical specification.

A bathroom for quiet moments



The images illustrate a proposed interior. The specific furnishings and technical solutions are defined in the contractual documents and the project technical specification.

Materials and colour harmony

A welcoming attic apartment overlooking the garden. Pastel latte tones, natural oak and sunny yellow brighten an interior with dark timber beams. A straight kitchenette and bathroom with a bath complete this comfortable retreat.



Pastel latte



Sunny yellow



Natural oak



Historic beams

Light that shapes the atmosphere

Daylight, distinctive glass lighting and soft indirect illumination bring out the grain of the wood, the soft fabrics and the calm character of the interior.

Comfort in every detail

A comfortable bed, a private kitchenette and bathroom, and inviting seating create a complete space for a stay in Telč.

Architectural concept based on the supplied design study. The project and contractual documents define the final execution.