Apartment 13

Garden château elegance



A bright garden apartment with its own outdoor entrance. Natural oak, delicate wall mouldings, cream upholstery and olive accents create a calm atmosphere. Two skylights bring soft daylight into the room.

1+kk / 29.50 m² / Garden wing / Beds + extra beds: 2+2

Dimensioned furnished floor plan

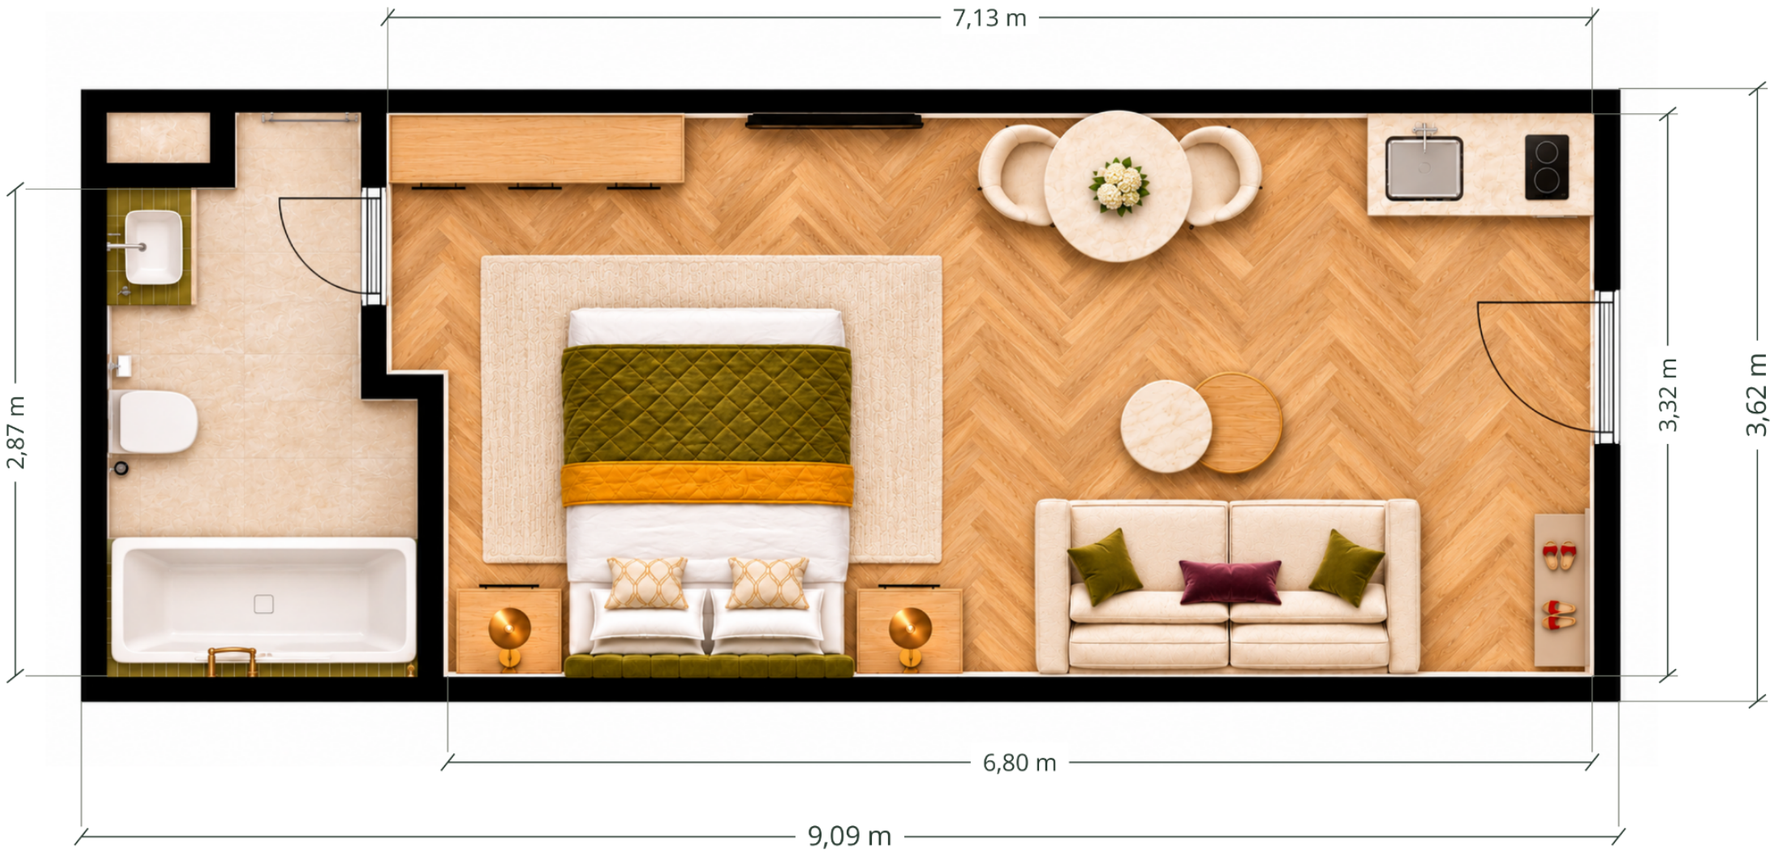

Apartment specifications

Layout

1+kk

Total floor area

29.50 m²

Floor

Garden wing

Beds + extra beds

2+2

The layout designation and total area follow the project price list.

Dimensions in metres from the supplied drawings. Do not scale dimensions from this plan.

Dimensions in metres from the supplied drawings. Do not scale dimensions from this plan.

Bright living space



A bright garden apartment with its own outdoor entrance. Natural oak, delicate wall mouldings, cream upholstery and olive accents create a calm atmosphere. Two skylights bring soft daylight into the room.

View towards the entrance and garden



The images illustrate a proposed interior. The specific furnishings and technical solutions are defined in the contractual documents and the project technical specification.

Kitchen with an elegant touch



The images illustrate a proposed interior. The specific furnishings and technical solutions are defined in the contractual documents and the project technical specification.

Bathroom with a bath



The images illustrate a proposed interior. The specific furnishings and technical solutions are defined in the contractual documents and the project technical specification.

Bathroom in natural tones



The images illustrate a proposed interior. The specific furnishings and technical solutions are defined in the contractual documents and the project technical specification.

Private garden entrance



The images illustrate a proposed interior. The specific furnishings and technical solutions are defined in the contractual documents and the project technical specification.

Materials and colour harmony

A bright garden apartment with its own outdoor entrance. Natural oak, delicate wall mouldings, cream upholstery and olive accents create a calm atmosphere. Two skylights bring soft daylight into the room.



Olive



Natural oak

Ivory



Brushed bronze

Light that shapes the atmosphere

Daylight, distinctive glass lighting and soft indirect illumination bring out the grain of the wood, the soft fabrics and the calm character of the interior.

Comfort in every detail

A comfortable bed, a private kitchenette and bathroom, and inviting seating create a complete space for a stay in Telč.

Architectural concept based on the supplied design study. The project and contractual documents define the final execution.